



**THE PORT AUTHORITY  
OF NY & NJ**

*Peter K. Sweeney*  
ENGINEERING PROGRAM MANAGER - WORLD TRADE

*Robert Brown*  
CHIEF MECHANICAL ENGINEER

No. Date Revision Approved

Engineering Department  
Design Division

The World Trade  
Center

Electrical/HVAC  
Upgrade Program


110  
TOWER ONE AND TWO  
LOW VOLTAGE  
SUBSTATIONS  
CONSTRUCTION AND  
INSTALLATION  
MECHANICAL  
SUBSTATION SS-75W  
TOWER TWO  
INSTALLATION

This drawing subject to conditions in contract.  
All inventions, ideas, designs and methods  
herein are reserved to Port Authority and  
may not be used without its written consent.

A.B./E.E. E.E. S.W.  
Designed by Drawn by Checked by


Date 5/1/95 Scale AS NOTED

Contract Number Drawing Number  
WTC-802.071 M-25

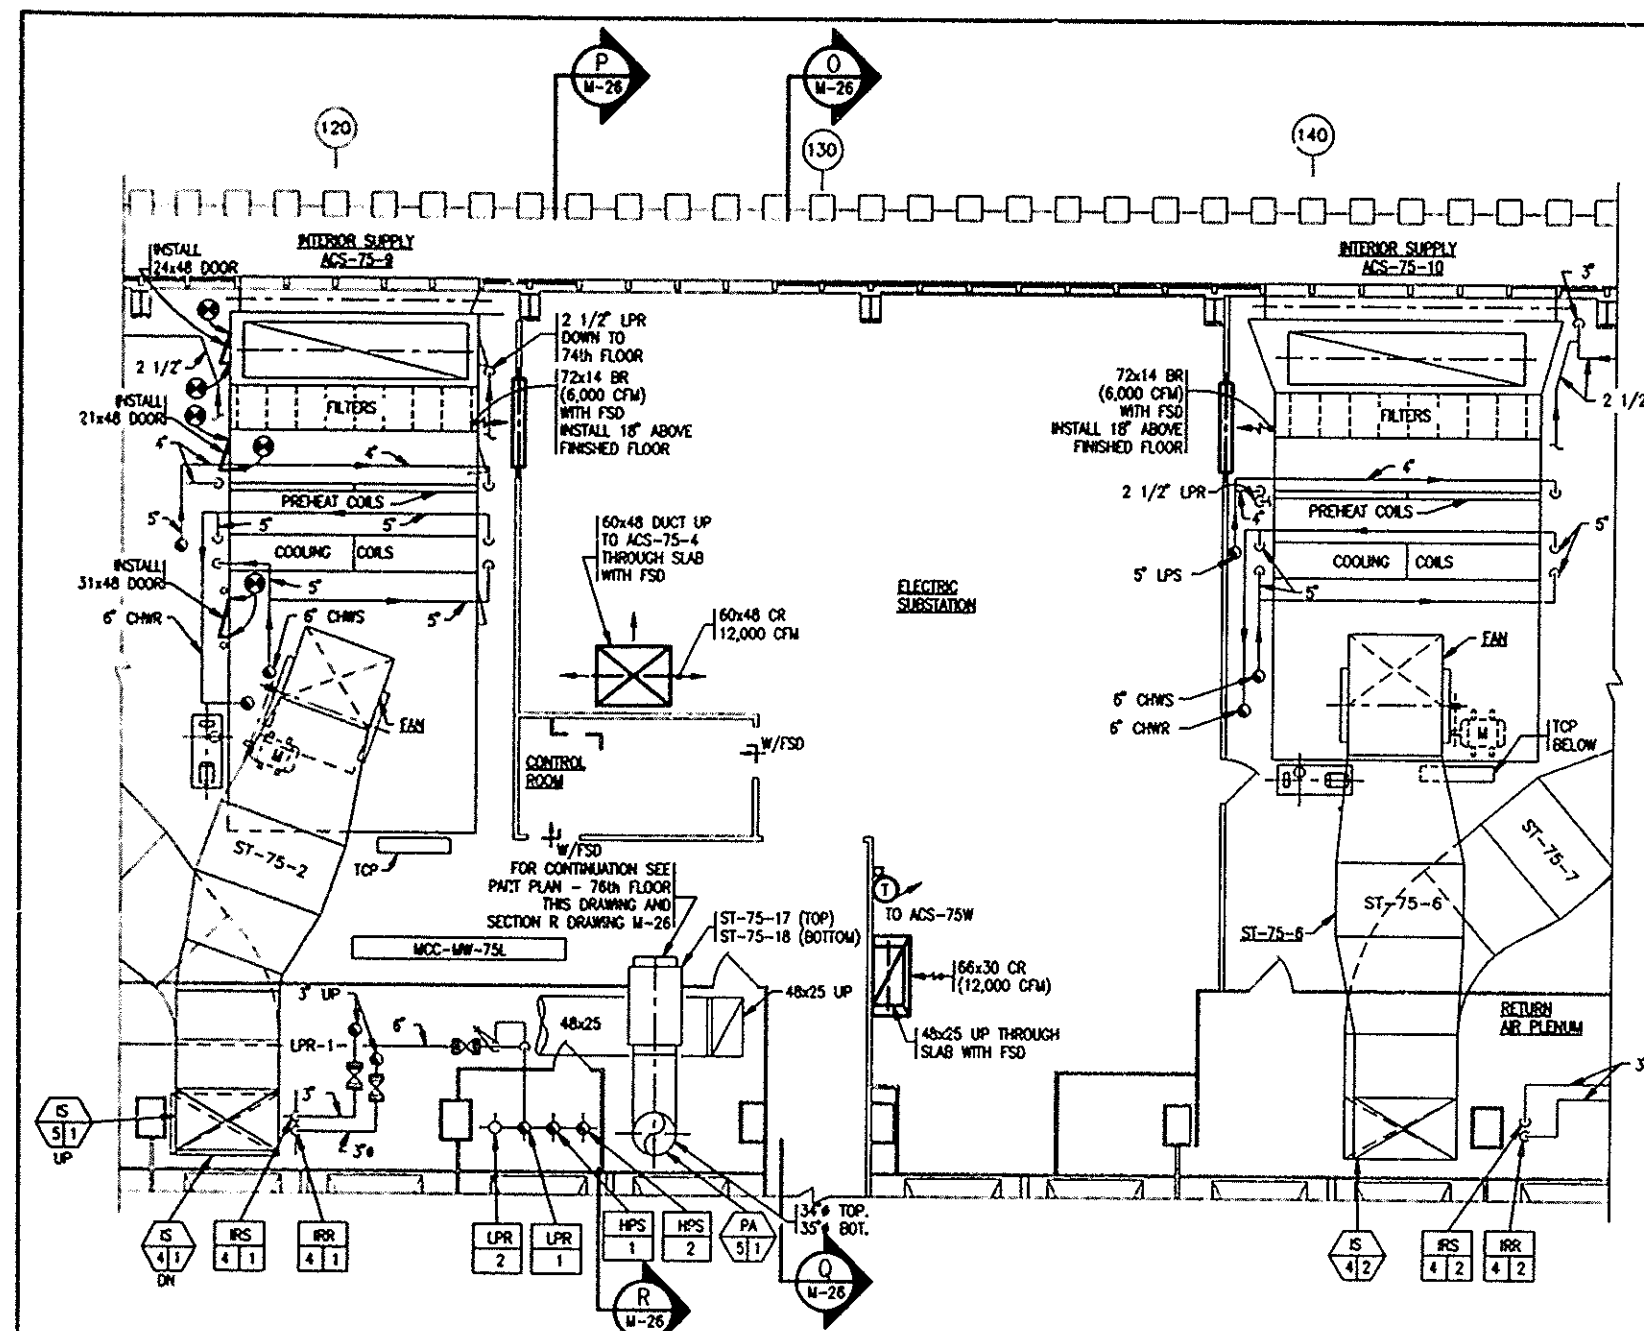


PART PLAN - 75th FLOOR

SCALE IN FEET

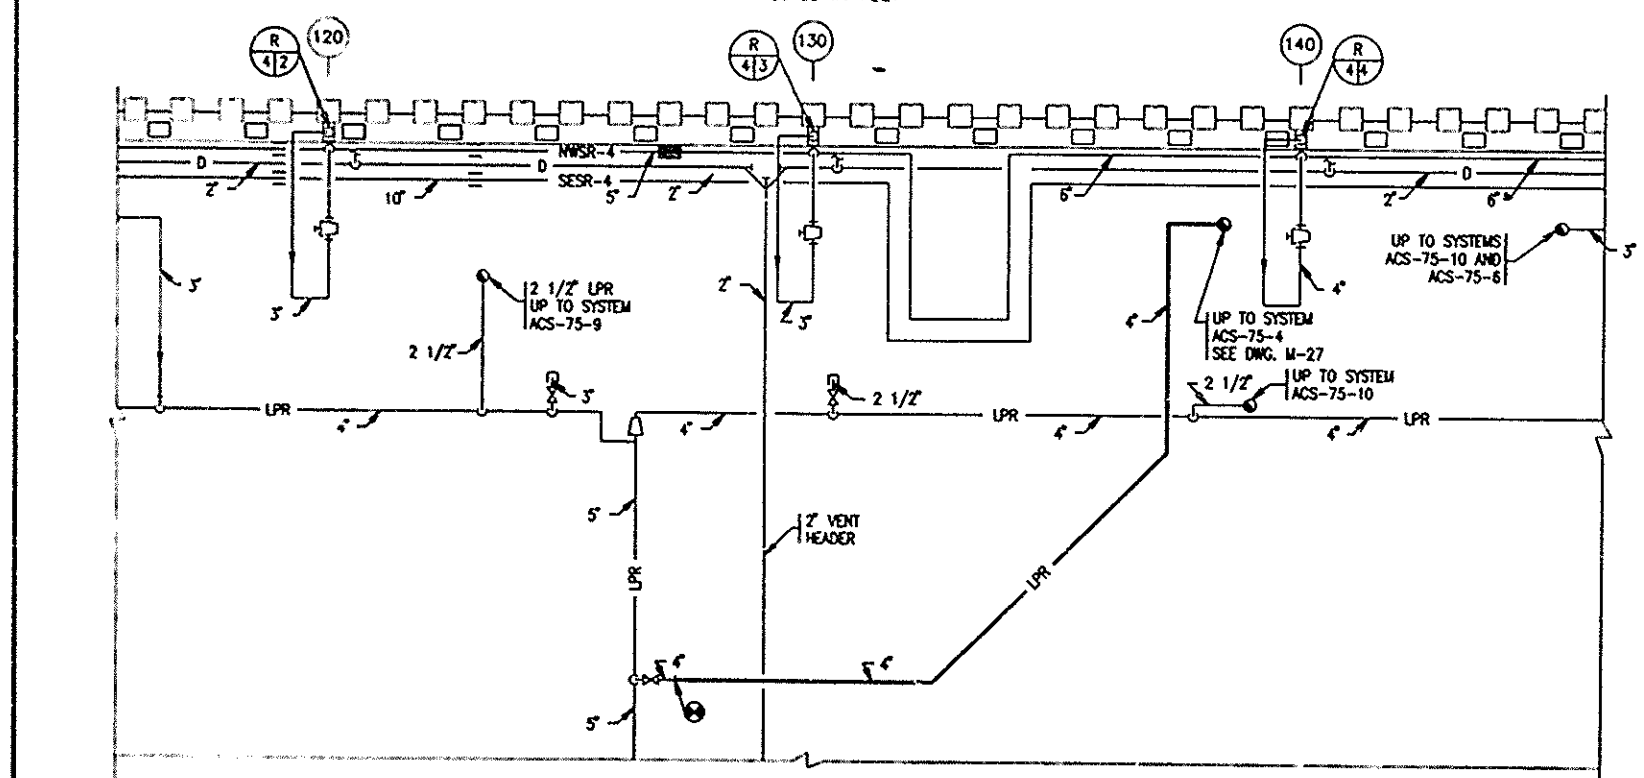


PIPING PART PLAN - 74th FLOOR

SCALE IN FEET

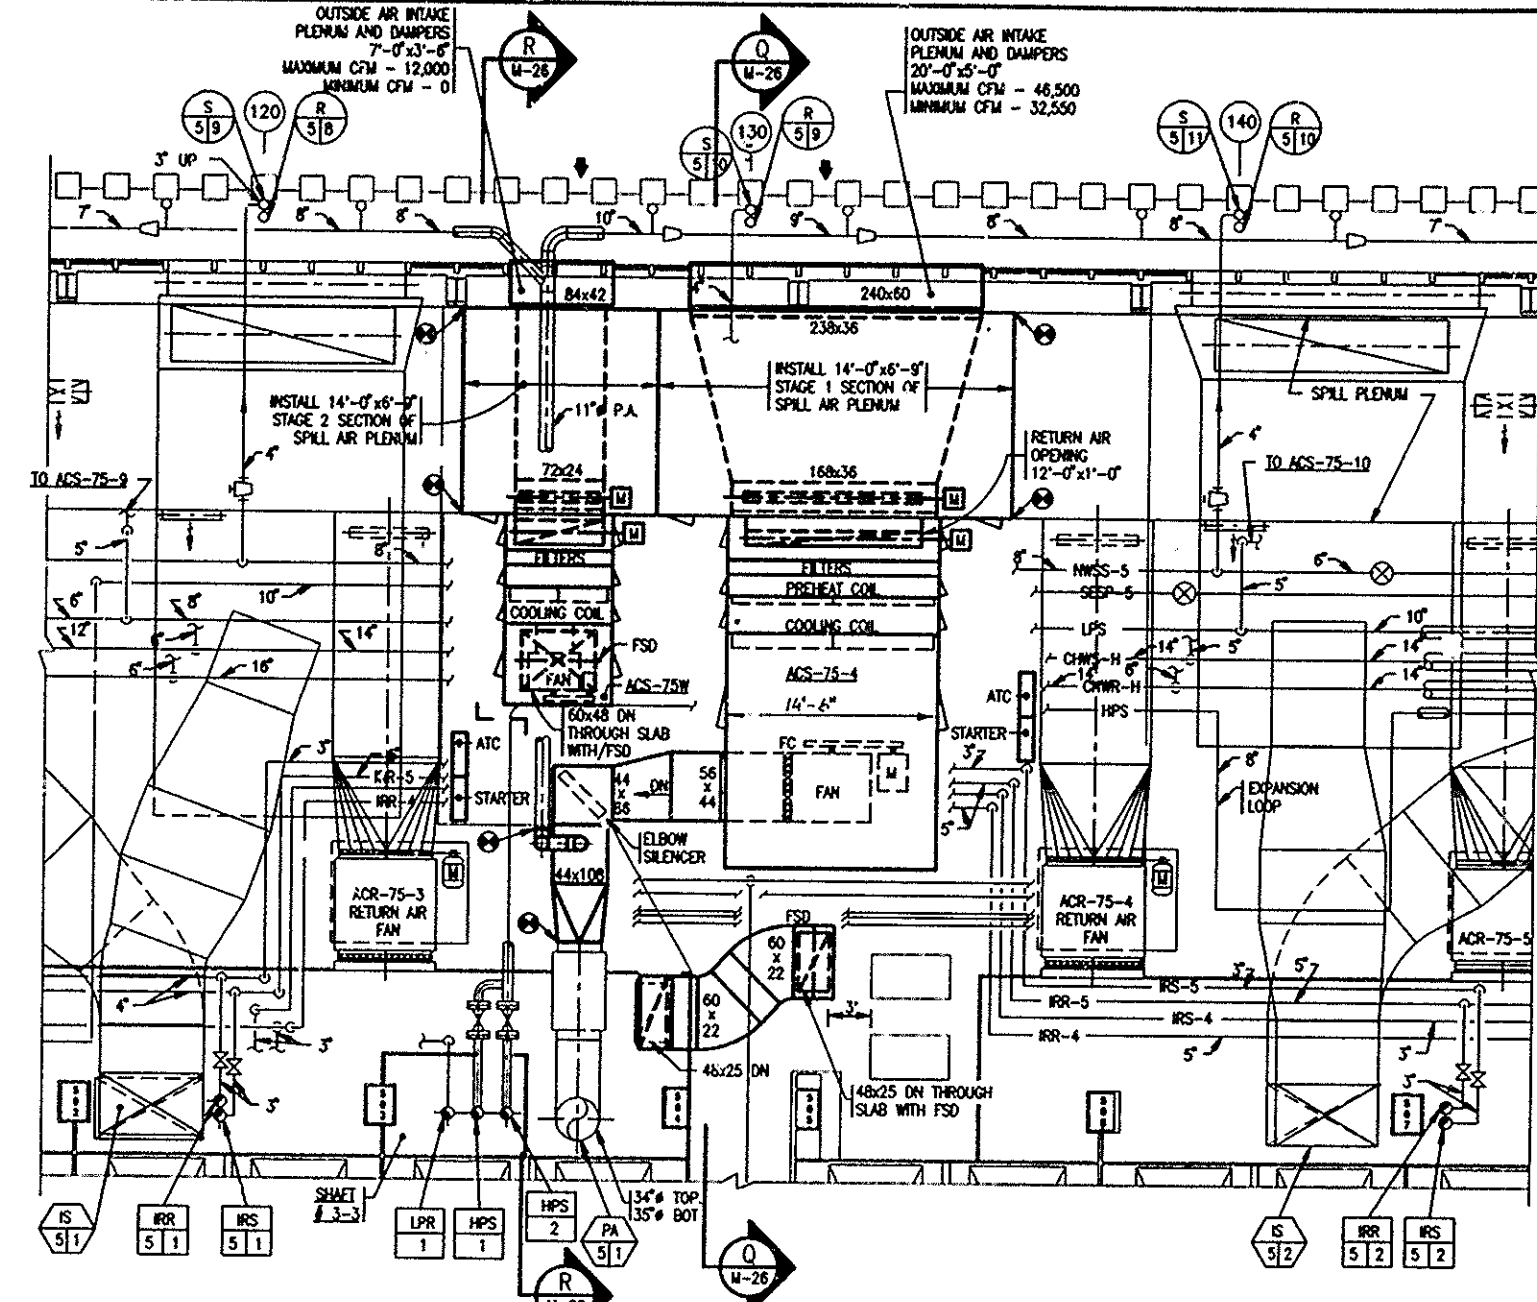

PART PLAN - 76th FLOOR

SCALE IN FEET

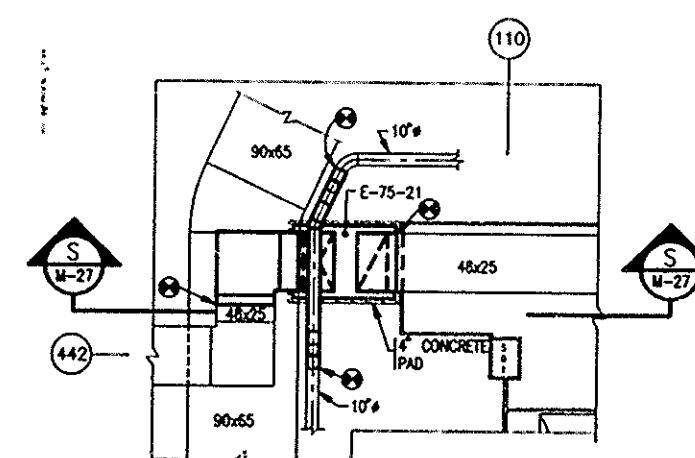

PART PLAN - 75th FLOOR

SCALE IN FEET

I HEREBY CERTIFY THAT THIS IS A TRUE AND CORRECT  
COPY OF ONE OF THE CONTRACT DRAWINGS CON-  
STITUTING A PART OF CONTRACT NO. WTC-802.071  
THE TIME THE SAID CONTRACT WAS EXECUTED BY  
THE PARTIES.

DATE 6/21/95 *Sultan A. Aslam*  
SPEC. WRITER

DATE 8/15/95 *Peter K. Sweeney*  
ENGINEER OF DESIGN